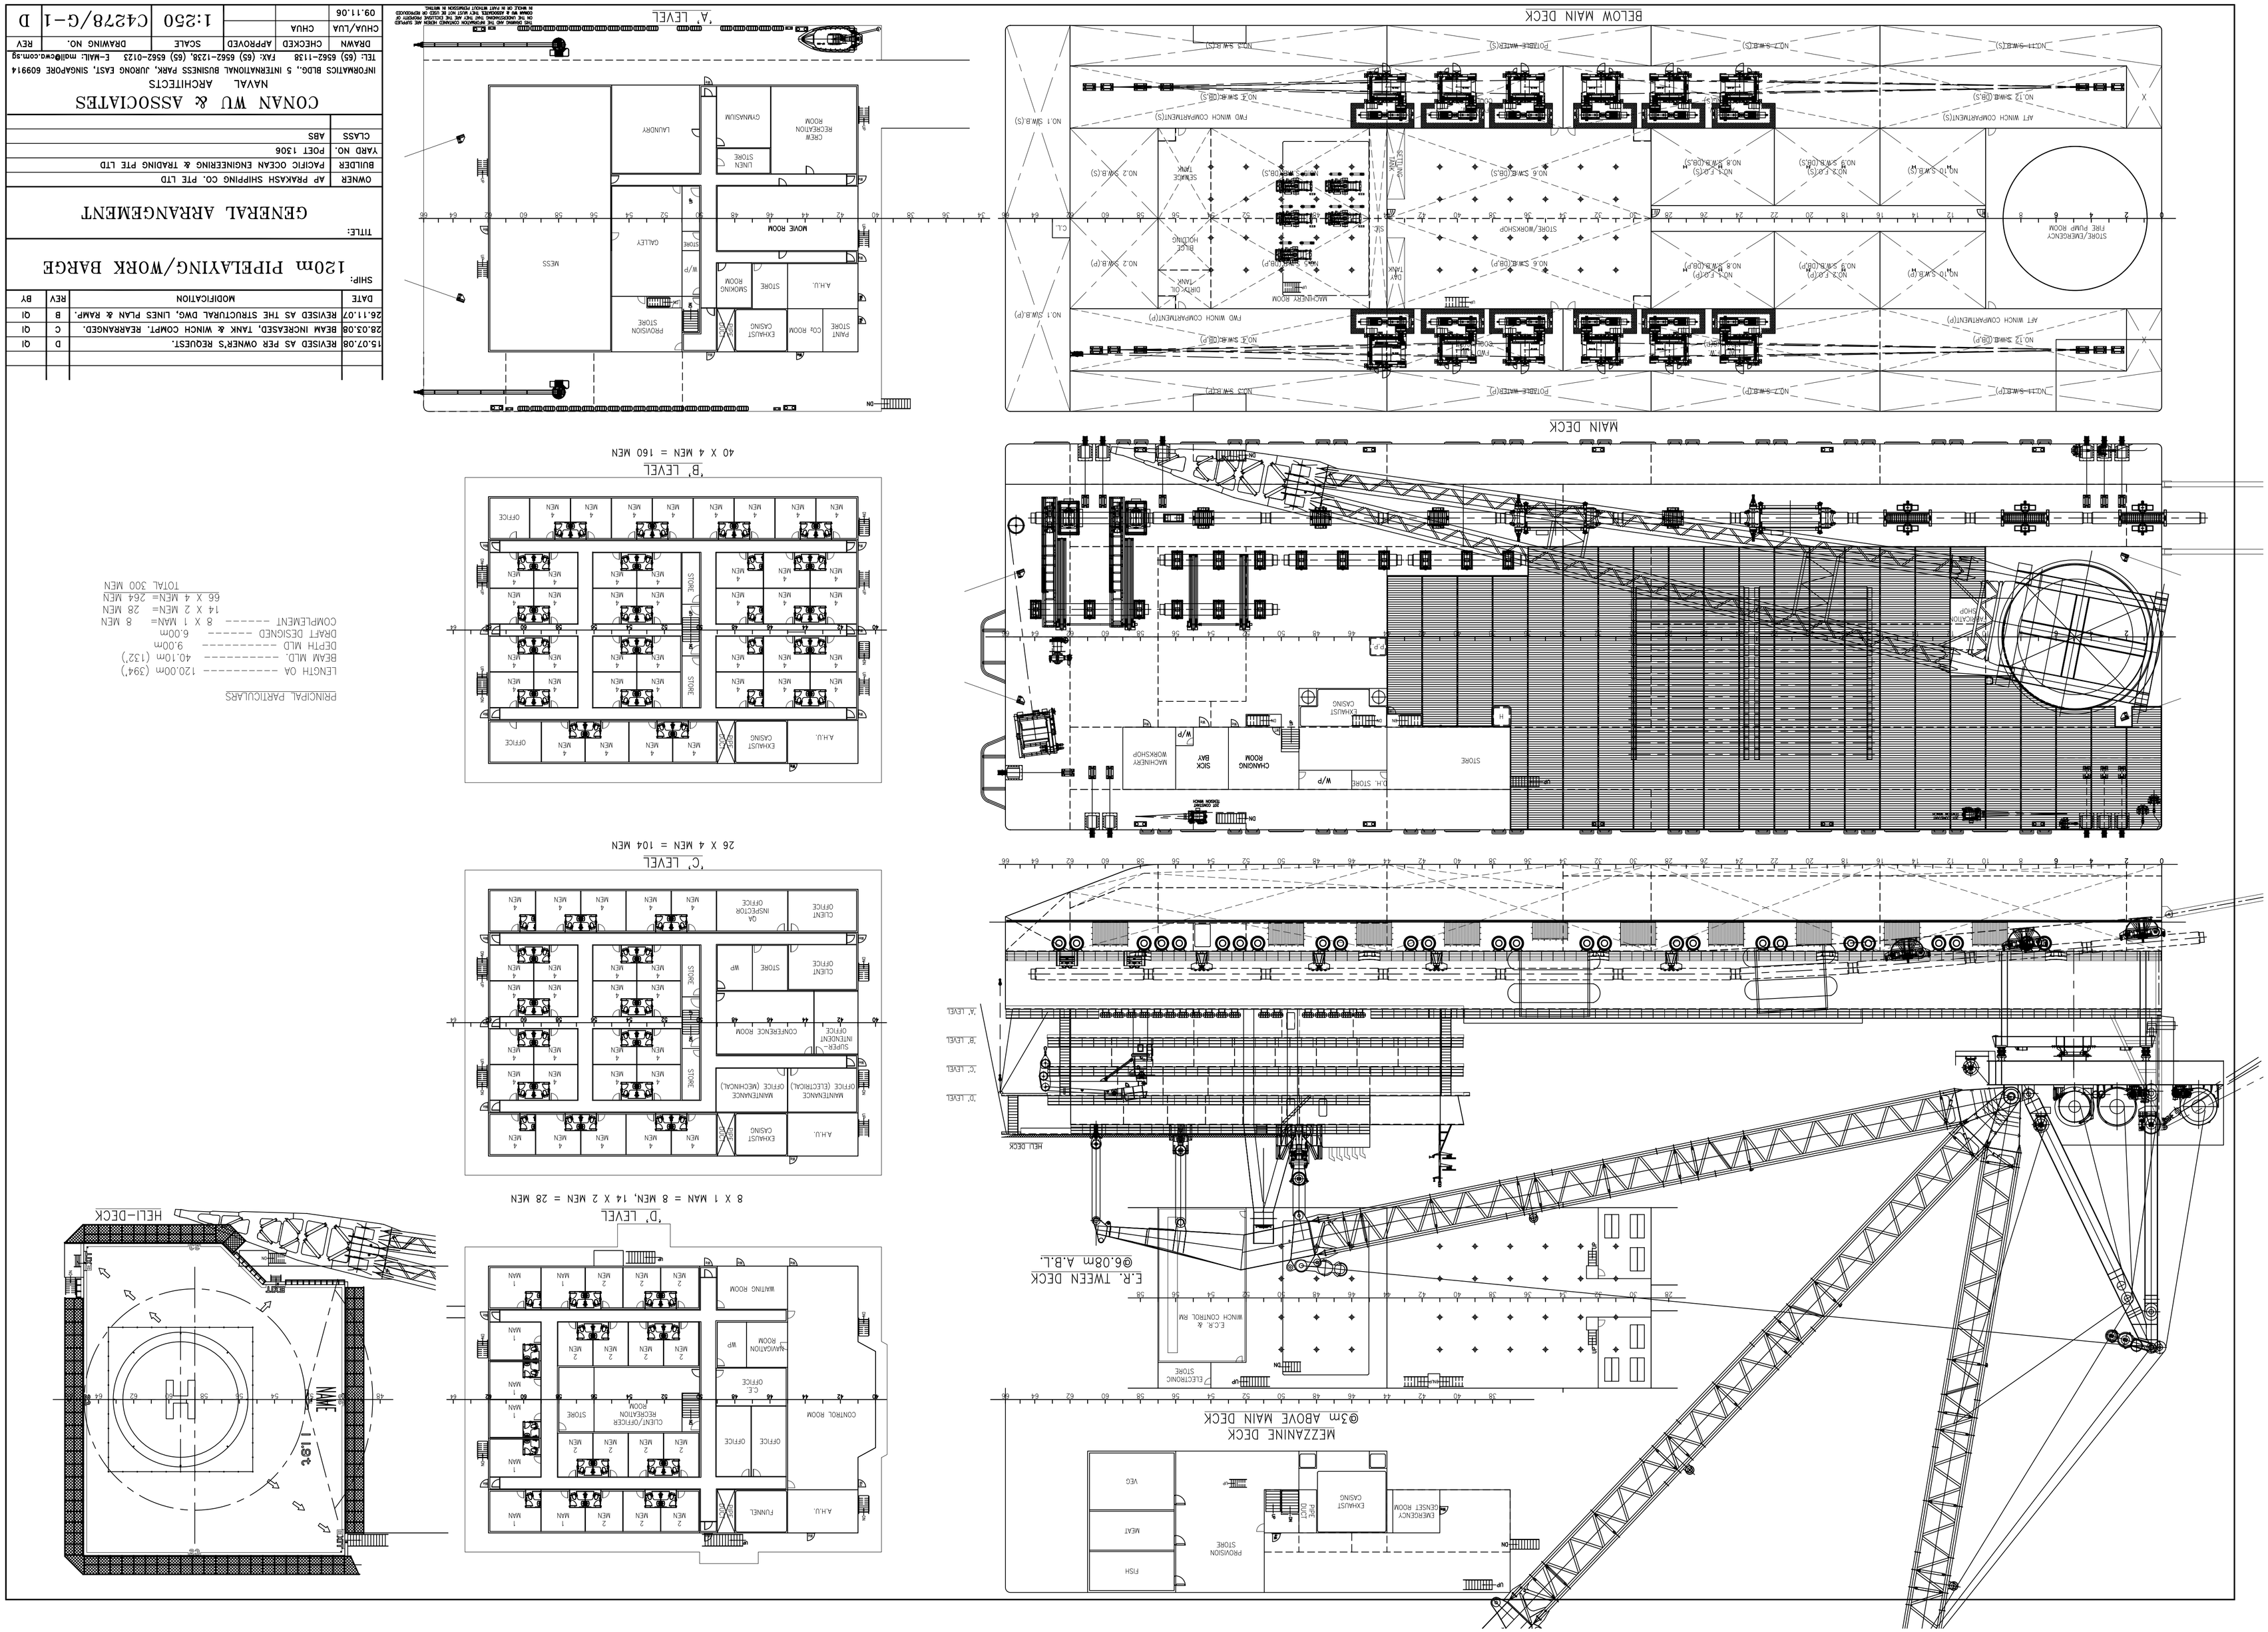

DATE	MODIFICATION	REV	BY
15.07.08	REVISED AS PER OWNER'S REQUEST.	D	QI
28.03.08	BEAM INCREASED, TANK & WINCH COMPT. REARRANGED.	C	QI
26.11.07	REVISED AS THE STRUCTURAL DWG, LINES PLAN & RAMP.	B	QI

SHIP: 120m PIPELAYING/WORK BARGE

TITLE: GENERAL ARRANGEMENT

OWNER	AP PRAKASH SHIPPING CO. PTE LTD
BUILDER	PACIFIC OCEAN ENGINEERING & TRADING PTE LTD
YARD NO.	POET 1306
CLASS	ABS

CONAN WU & ASSOCIATES
NAVAL ARCHITECTS
INFORMATICS BLDG., 5 INTERNATIONAL BUSINESS PARK, JURONG EAST, SINGAPORE 609914
TEL: (65) 6562-1138 FAX: (65) 6562-1238, (65) 6562-0123 E-MAIL: mail@cwa.com.sg

DRAWN	CHECKED	APPROVED	SCALE	DRAWING NO.	REV
CHUA/LUA	CHUA		1:250	C4278/G-1	D
09.11.06					